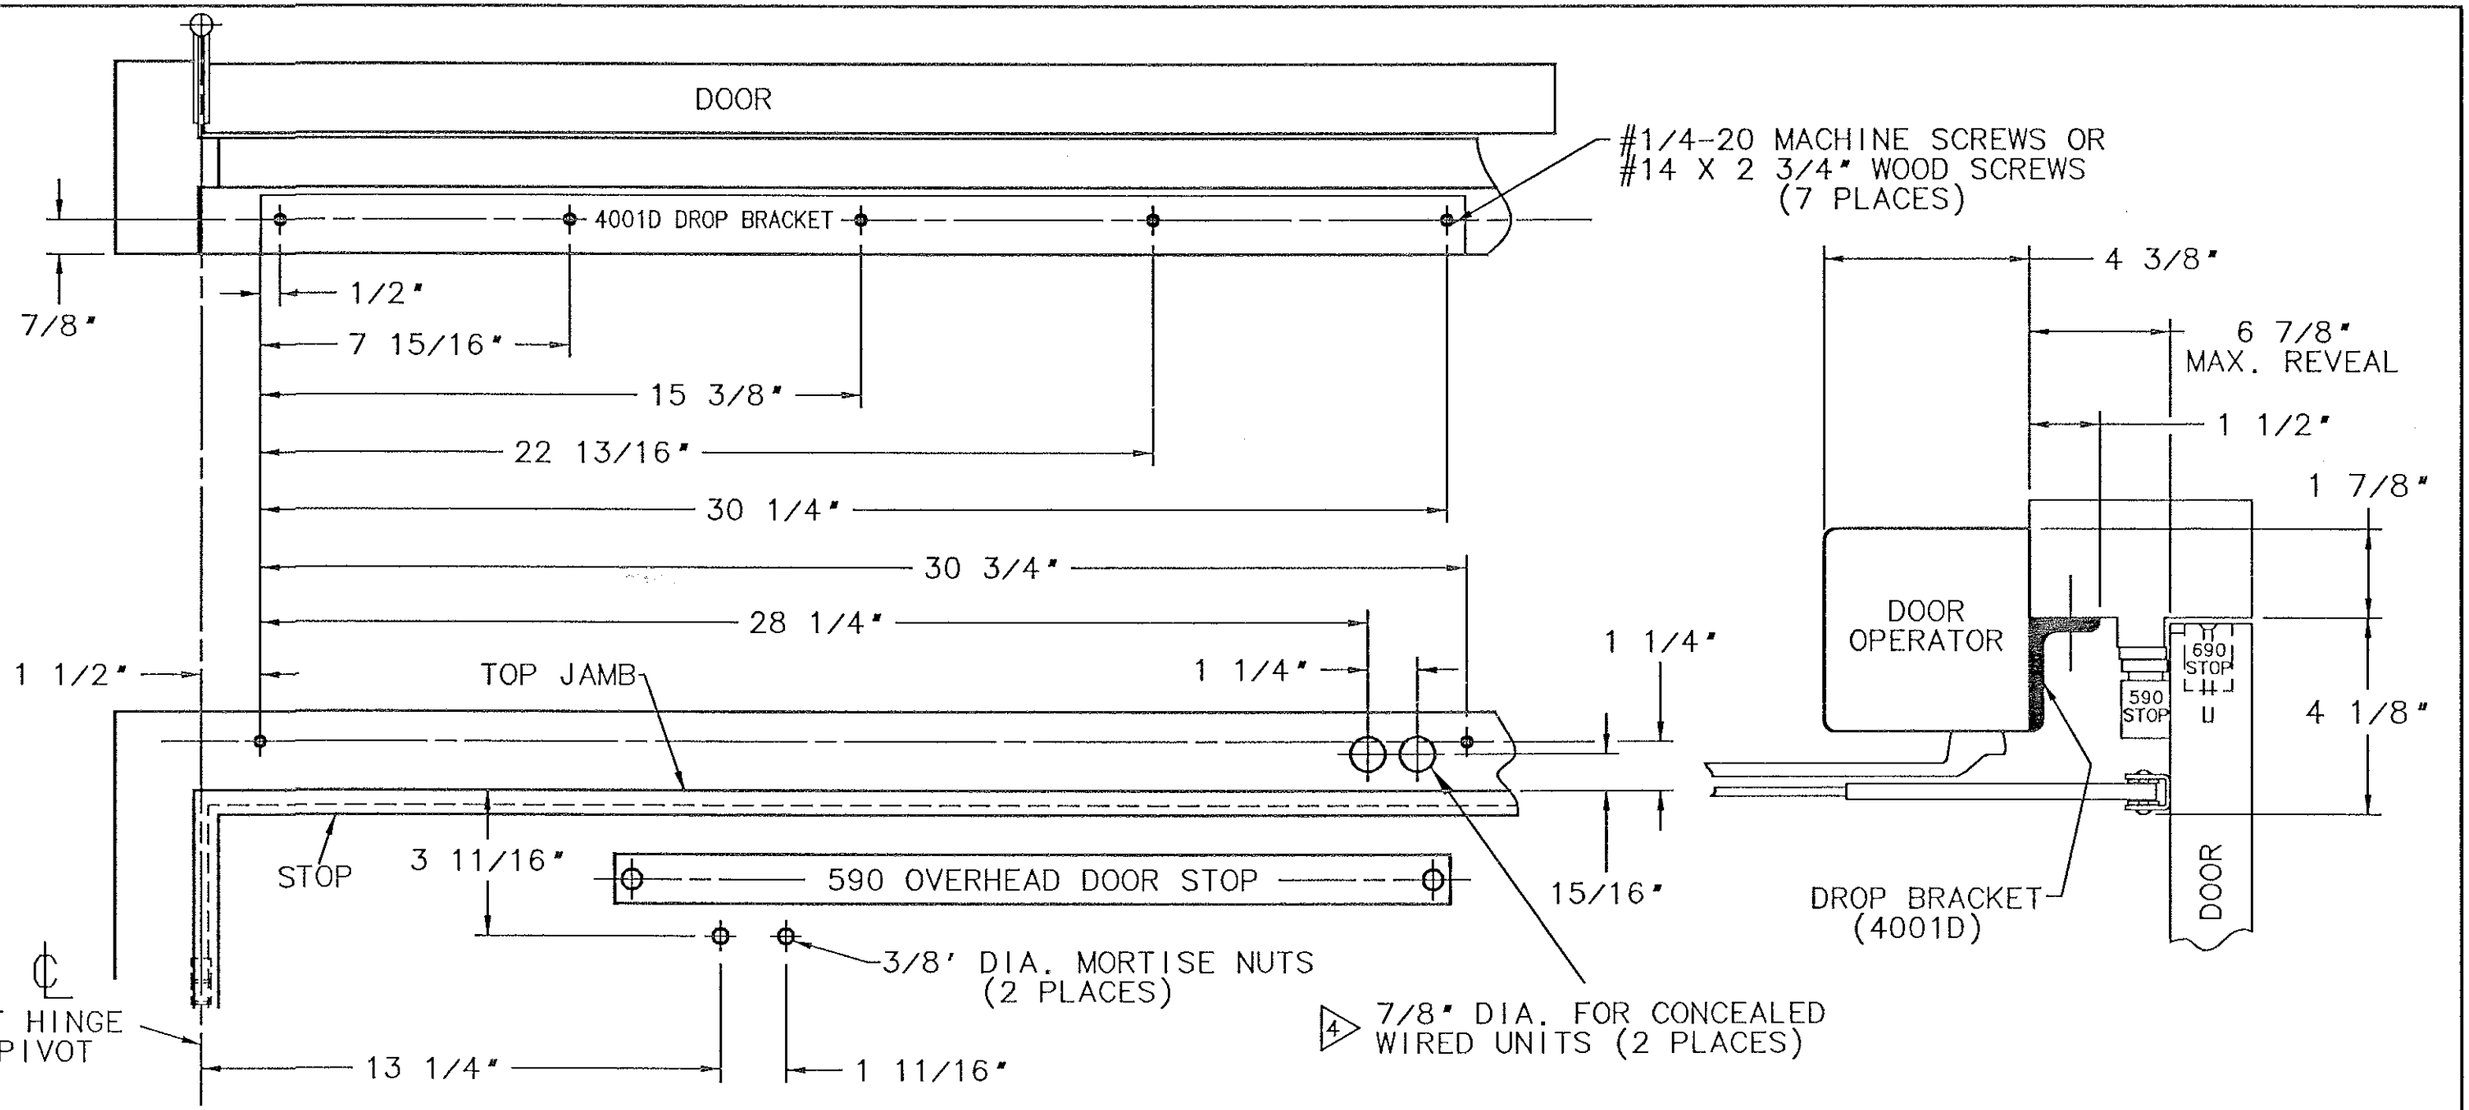

NOTES:

1. REINFORCE METAL DOORS & FRAMES PER SDI STANDARDS, SEE TABLE
2. LEFT HAND DOOR SHOWN, RIGHT HAND OPPOSITE.
3. THIS TEMPLATE IS BASED ON 5" MAXIMUM BUTT HINGES OR 3/4" OFFSET PIVOT.
4. ▷ CONDUIT HOLE FARTHEST FROM HINGE SHOULD BE USED FOR 120 VAC POWER INPUT.
5. FOR 697-699 INSTALLATION, SEE TEMPLATES A7482 - A7484
6. FOR 597-599 INSTALLATION, SEE TEMPLATES A7479 - A7481

HOLLOW METAL DOOR & FRAME REINFOREMENT			
FRAME MATERIAL		REINFORCEMENT	
		RECOMMENDED	MINIMUM
12 Ga. .1046		12 Ga. .1046	18 Ga. .0478
14 Ga. .0747	16 Ga. .0598	10 Ga. .1343	12 Ga. .1046
18 Ga. .0478		8 Ga. .1644	10 Ga. .1343

SARGENT® Manufacturing Company
100 Sargent Drive New Haven, CT 06511

DATA SHEET:4051 SERIES DOOR OPERATOR, PUSH SIDE APPLICATION WITH 590 OR 690 SERIES OVERHEAD STOP

RELEASE DATE JAN. 03

TEMPLATE NO. A7624 A